
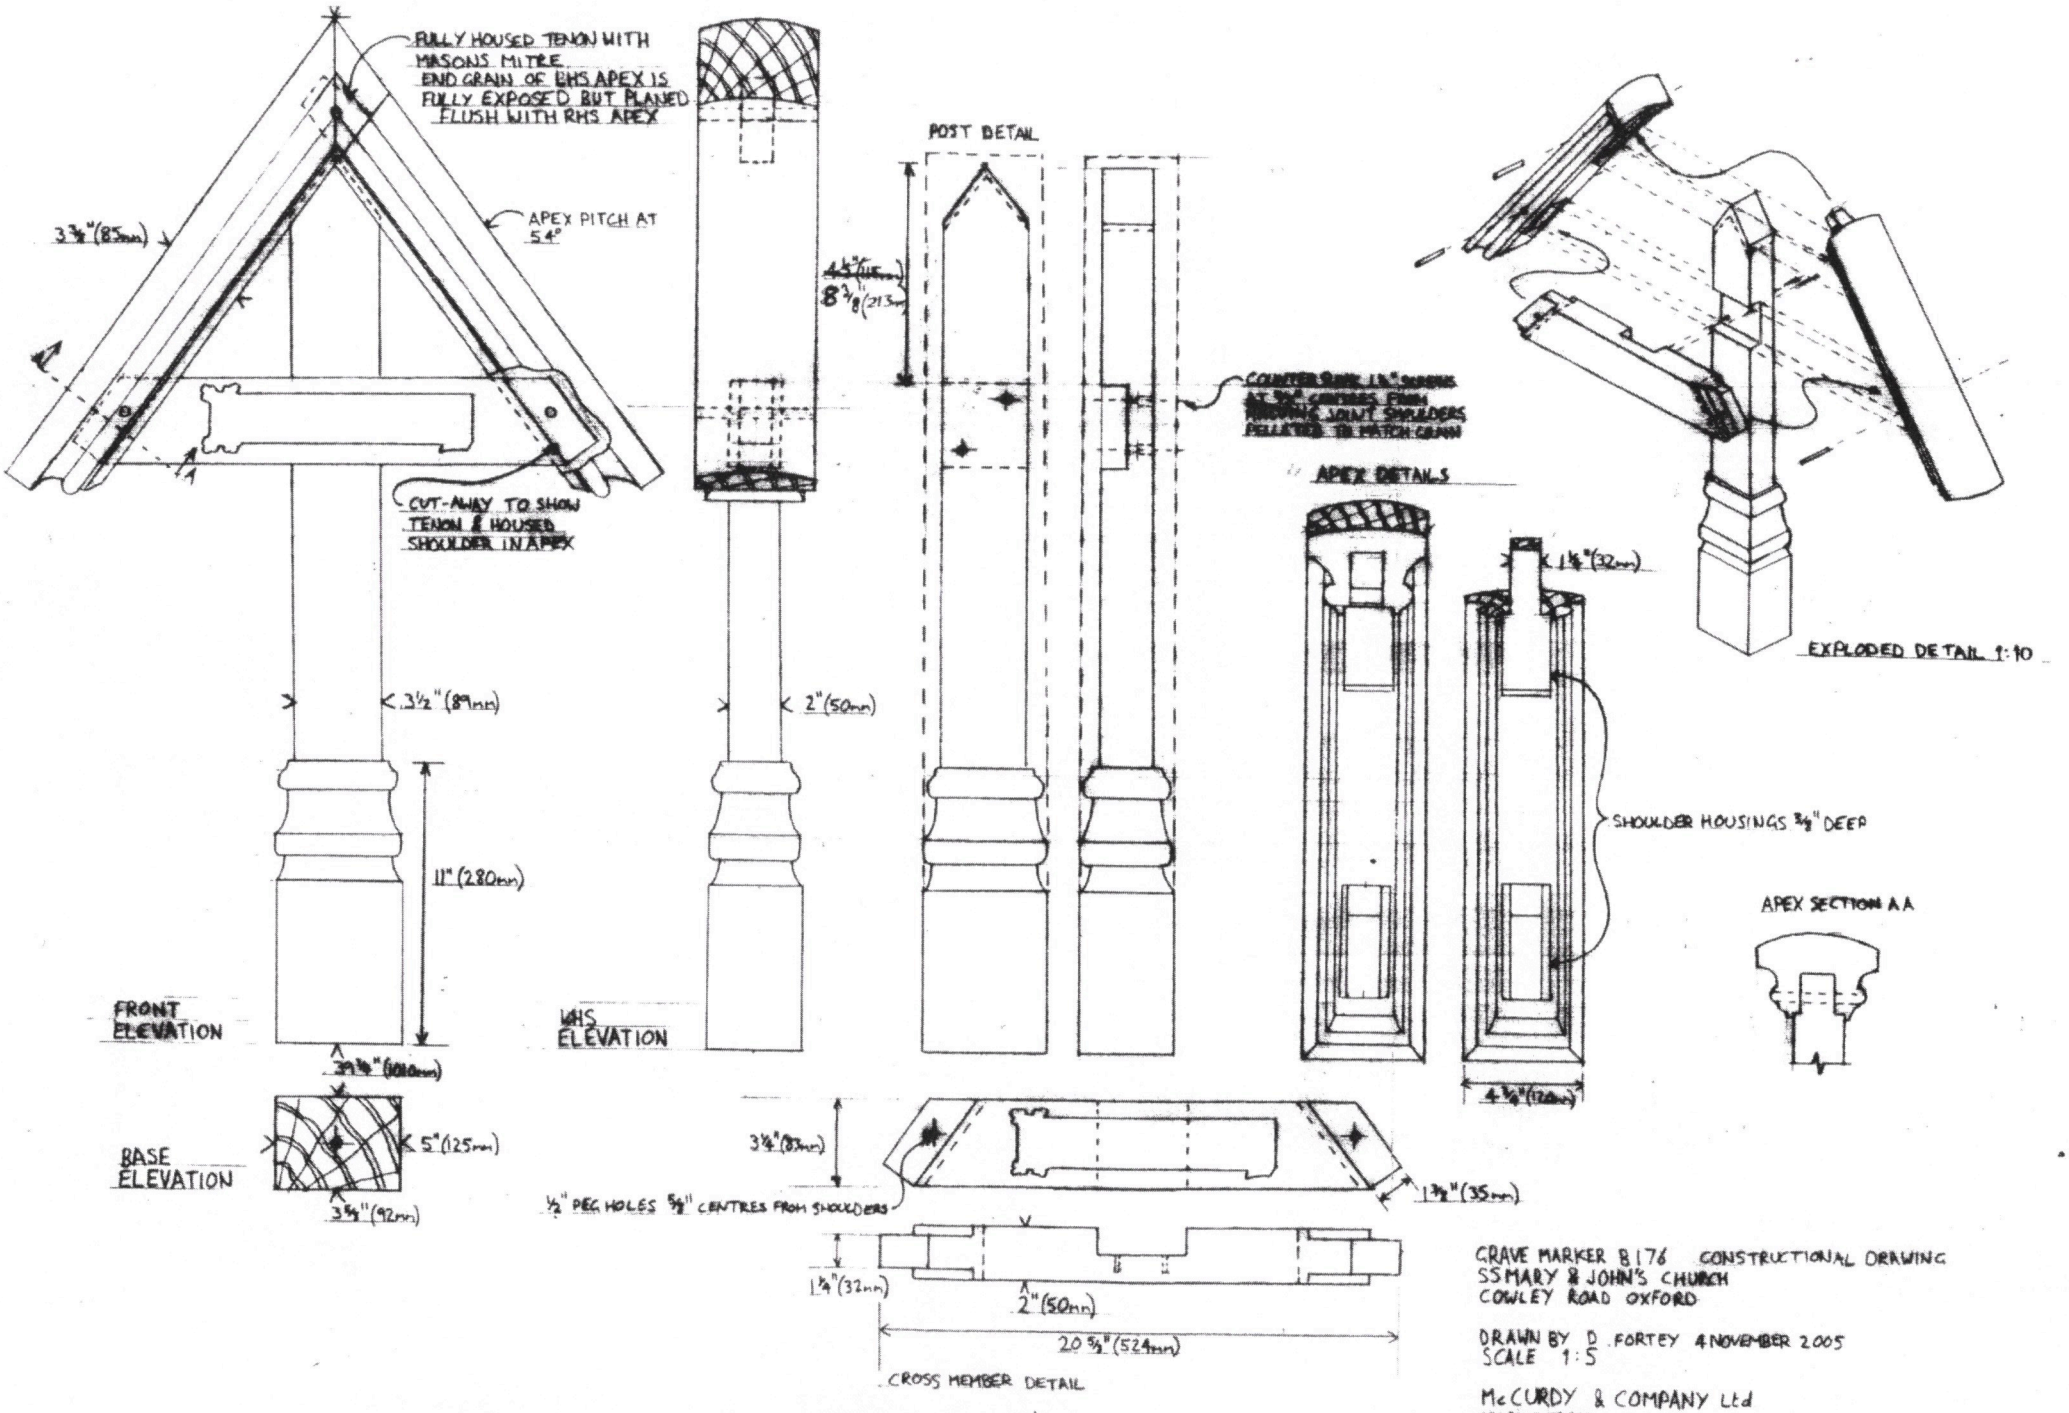


GRAVE MARKER B176 CONSTRUCTIONAL DRAWING
SS MARY & JOHN'S CHURCH
COWLEY ROAD OXFORD

DRAWN BY D FORTEY 4 NOVEMBER 2005
SCALE 1:5


McCURDY & COMPANY Ltd
MANOR FARM

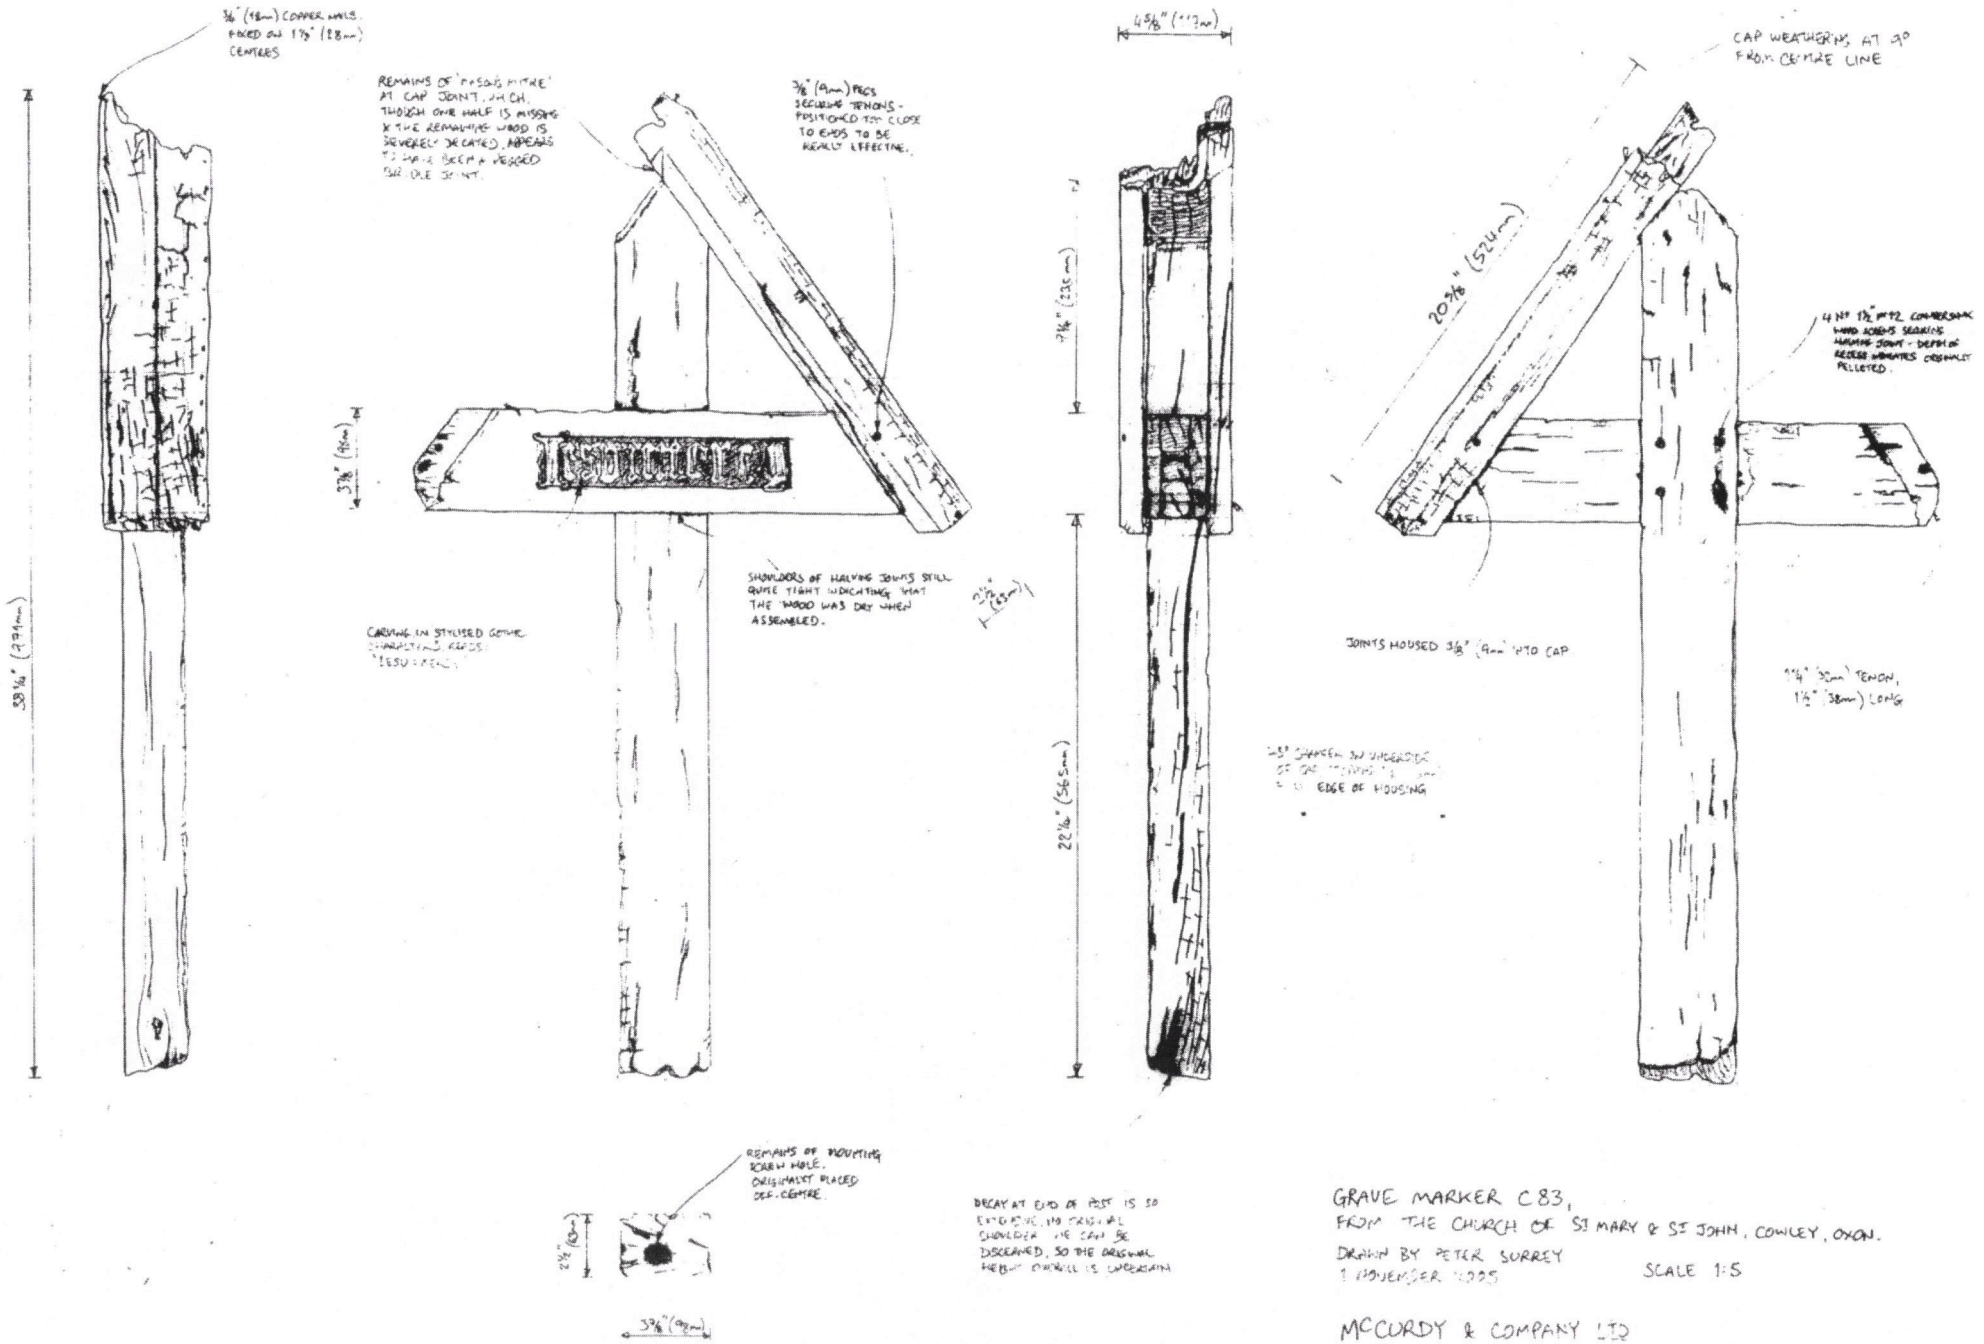

GRAVE MARKER C83,
FROM THE CHURCH OF ST MARY & ST JOHN, COWLEY, OXON.

DRAWN BY PETER SURREY
1 NOVEMBER 2005 SCALE 1:5

McCURDY & COMPANY LTD
MANOR

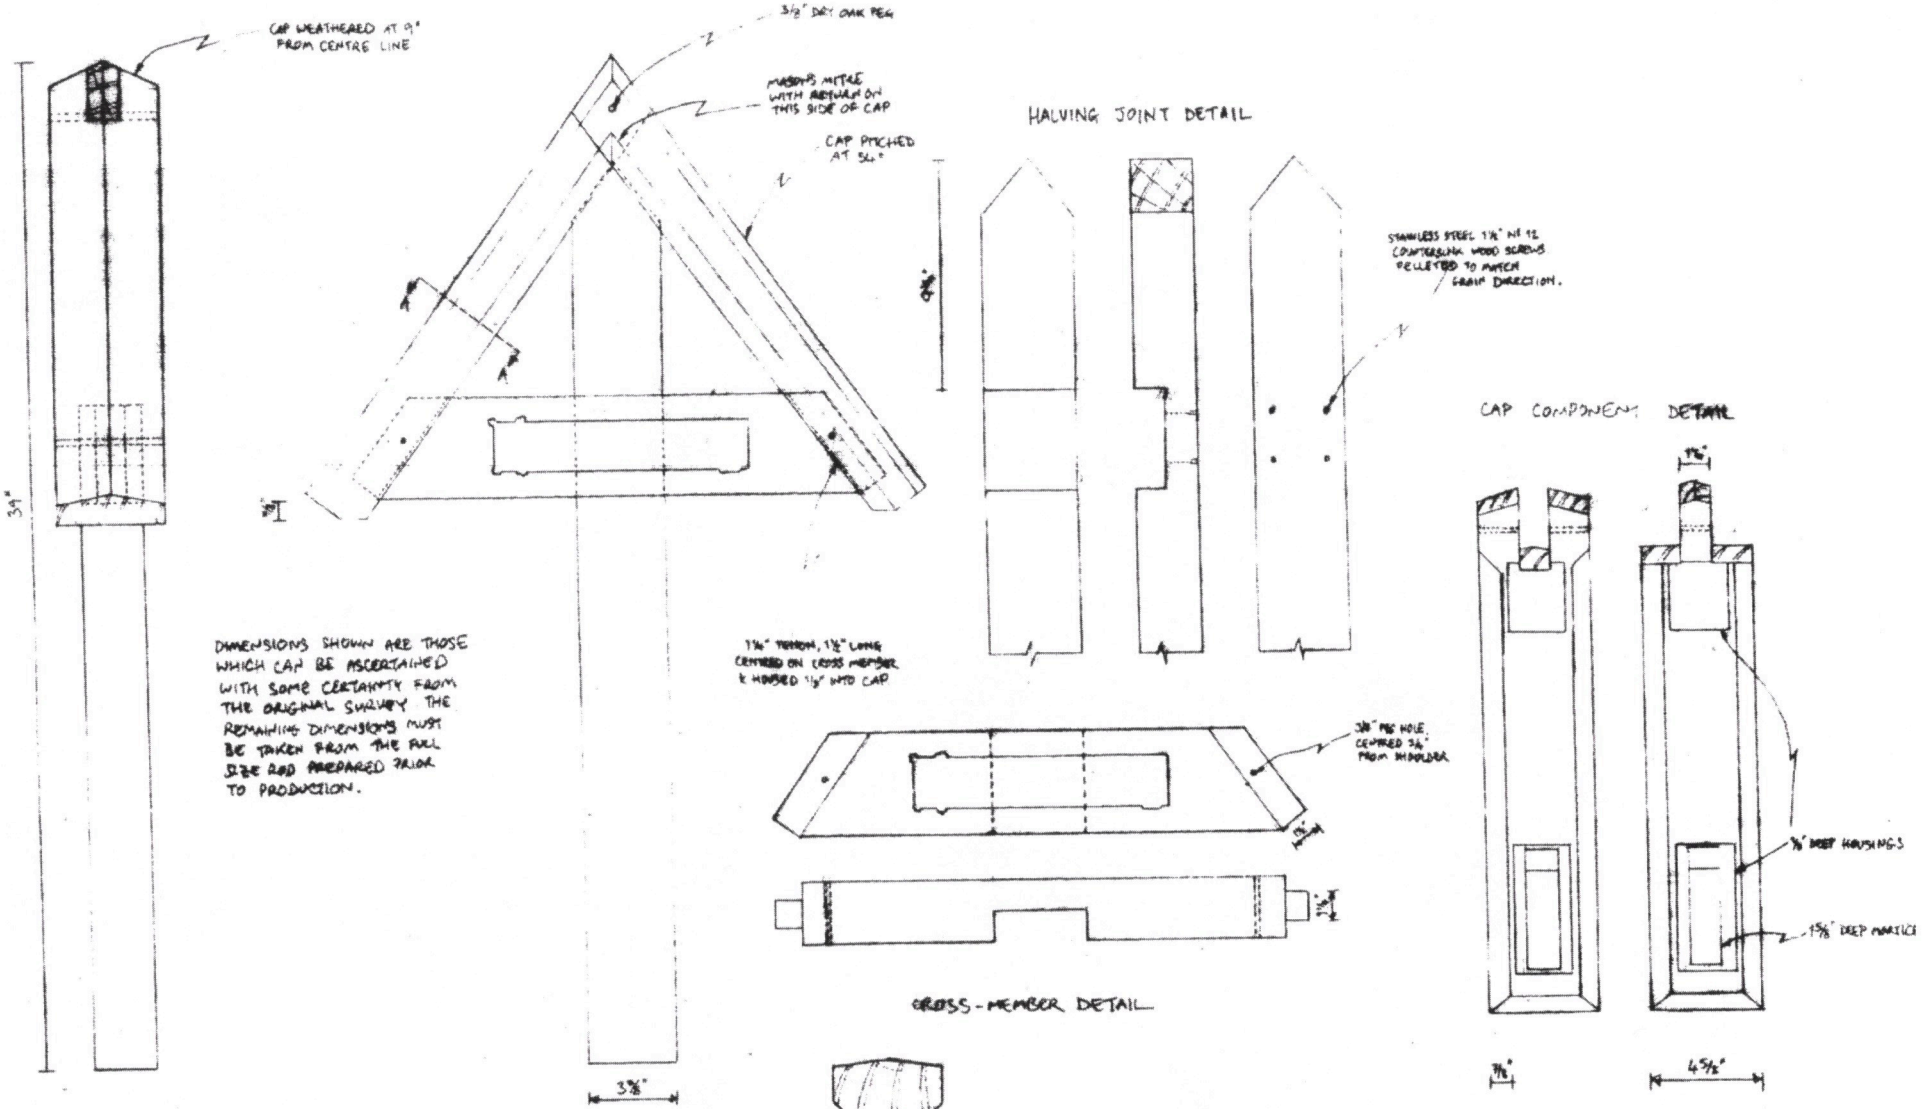

WORKSHOP DRAWING

GRAVE MARKER C.83,

FROM THE CHURCH OF ST MARY & ST JOHN, CONSLEY, OXON

DRAWN BY PETER SURREY


NOVEMBER 2005

SCALE 1:5

McCURDY & COMPANY LTD

MANOR FARM

STANFORD DINGLEY

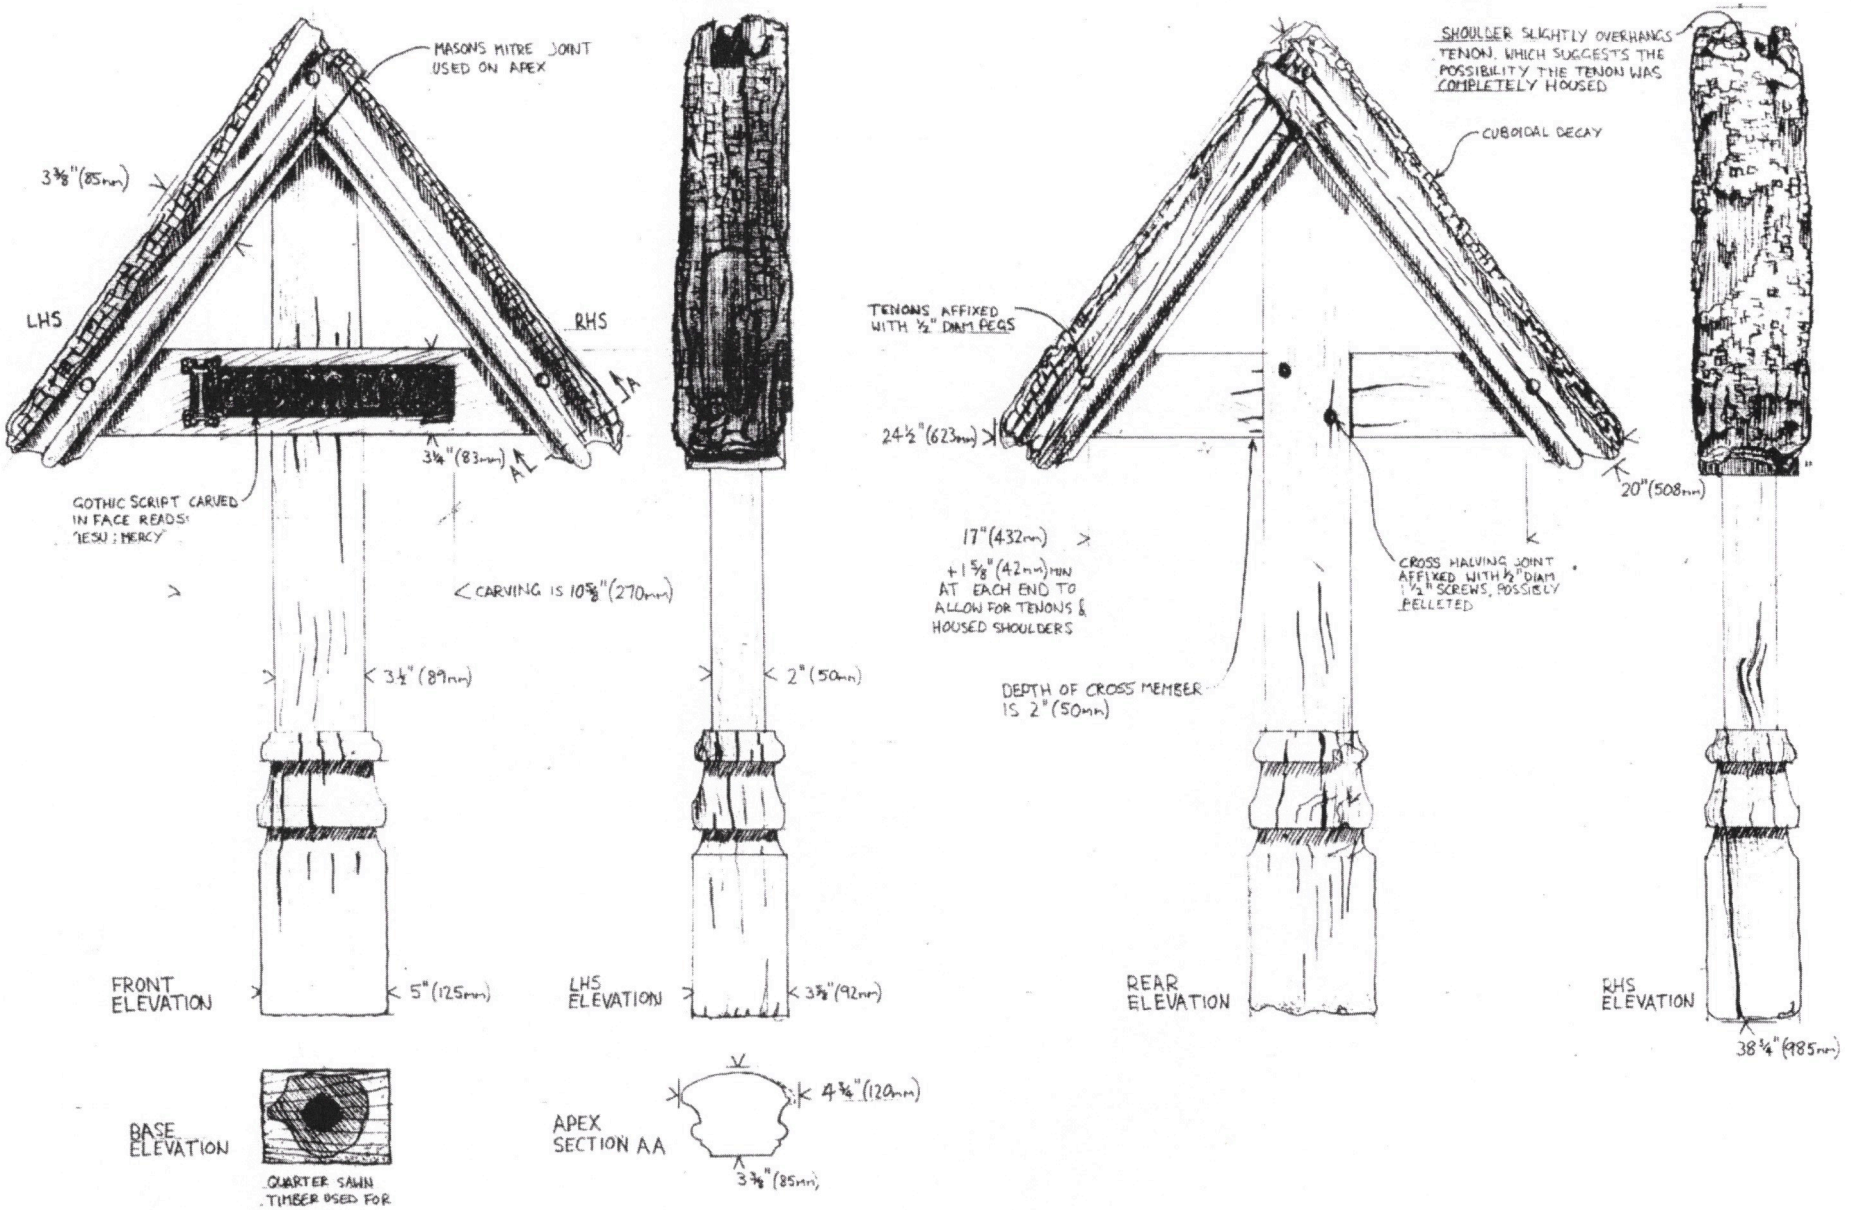

GRAVE MARKER B176
SS MARY & JOHN'S CHURCH
COWLEY ROAD OXFORD

DRAWN BY D. FORTEY 2 NOVEMBER 2005
SCALE 1:5

McCURDY & COMPANY Ltd
MANOR FARM
S[illegible]RD [illegible]